NORTH T-HANGAR AND EAST-SIDE COMMERCIAL DEVELOPMENT AREA DRAWING

NORTH T-HANGAR DEVELOPMENT AREA

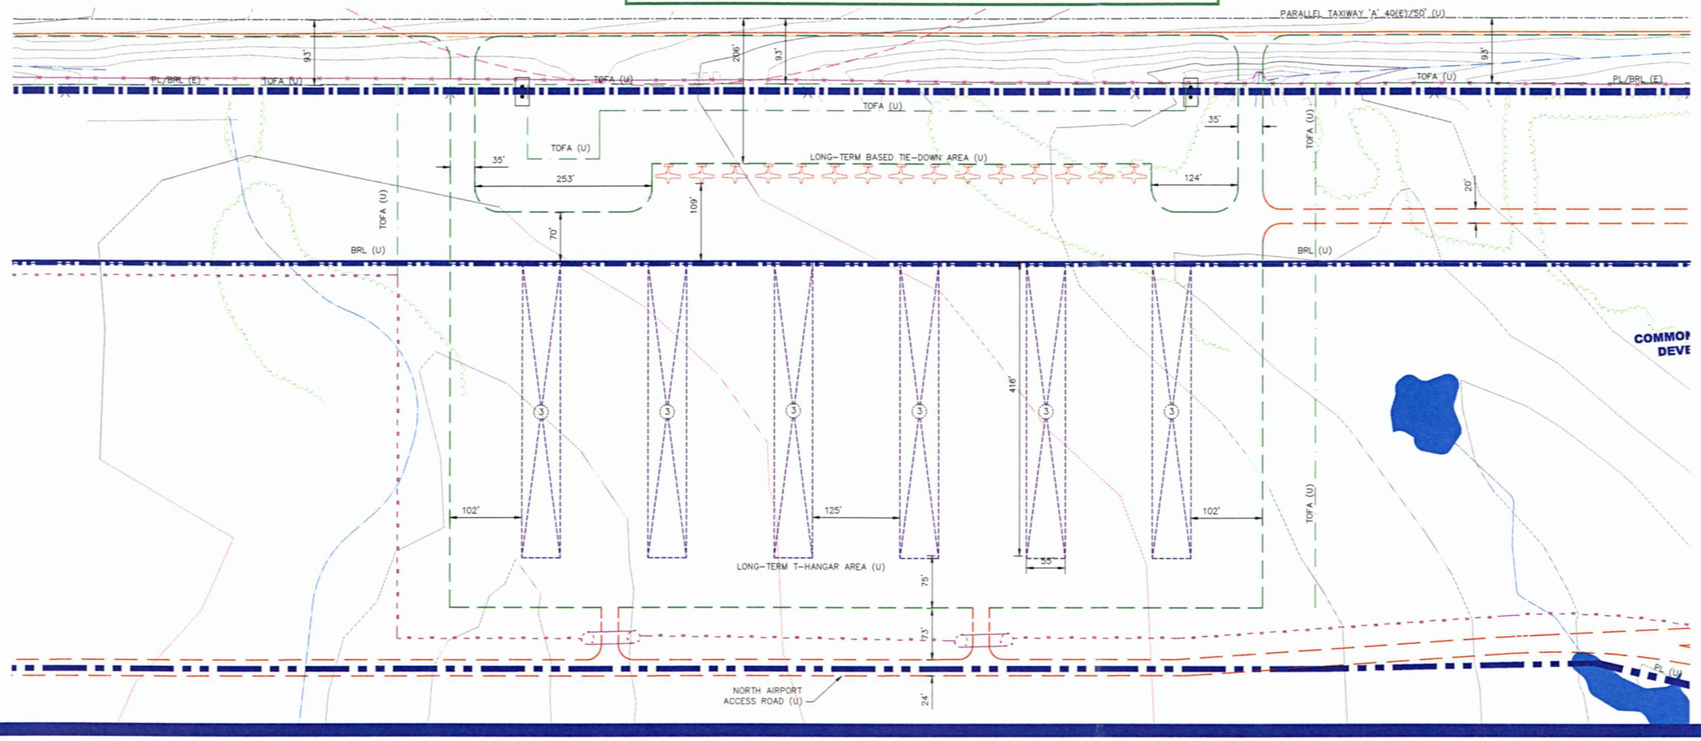

BUILDINGS AND FACILITIES				
ULTIMATE				
NO.	DESCRIPTION	TOP ELEVATION	DISPOSITION	DIMENSION
3	18-UNIT T-HANGAR	TBD	CONSTRUCT	416' X 55'

ALL ULTIMATE ELEVATIONS ARE TO BE ESTABLISHED AS PART OF THE DESIGN AND CONSTRUCTION PHASE OF EACH PROJECT.

TERMINAL LEGEND		
EXISTING	ULTIMATE	
		FACILITIES
		BUILDINGS/STRUCTURES
PL (E)	PL (U)	AIRPORT PROPERTY LINE
	PL (U)	BUILDING RESTRICTION LINE (BRL)
		ROTATING BEACON
X	XX	FENCING
		POWERLINE/POLE
		AIRCRAFT TIE-DOWN
		PROPANE STORAGE TANK
		AUTO ACCESS GATE
		GUIDANCE/DIRECTIONAL/HOLD POSITION SIGN
		HOLD POSITION MARKING
W	W	WATER SUPPLY LINE

TERMINAL AREA DESIGN/ SEPARATION CRITERIA		
ITEM	AIRPLANE DESIGN GROUP I	II
TAXIWAY WIDTH	25'	35'
TAXIWAY CENTERLINE TO:		
PARALLEL TAXIWAY/TAXILANE CENTERLINE	69'	105'
FIXED OR MOVABLE OBJECT	44.5'	65.5'
TAXILANE CENTERLINE TO:		
PARALLEL TAXILANE CENTERLINE	64'	97'
FIXED OR MOVABLE OBJECT	39.5'	57.5'
TAXIWAY SAFETY AREA WIDTH	49'	79
TAXIWAY OBJECT FREE AREA WIDTH	89'	131'
TAXILANE OBJECT FREE AREA WIDTH	79'	115'

BASED ON FAA ADVISORY CIRCULAR 150/5300-13, CHANGE #7

EAST-SIDE COMMERCIAL/AVIATION DEVELOPMENT AREA

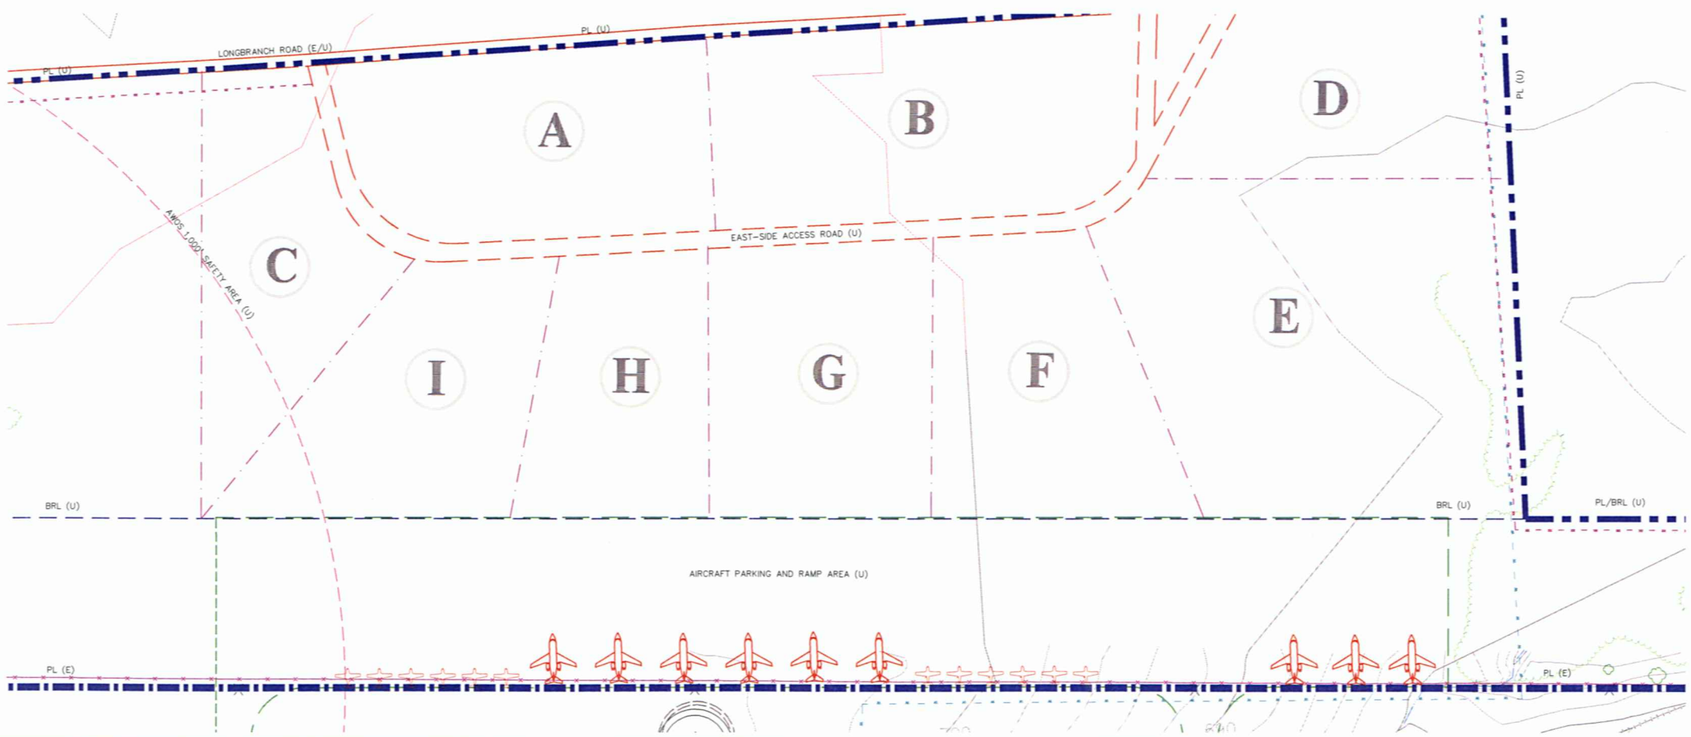

MAGNETIC DEC. 5° 12'E (3/08/02)
TRUE NORTH

0 100 200 300
SCALE IN FEET

NO.	REVISIONS	BY	CHK'D	DATE

TEXAS DEPARTMENT OF TRANSPORTATION
AVIATION DIVISION

☐ ALP APPROVED ACCORDING TO FAA AC 150/5300-13 CH 7 PLUS THE REQUIREMENTS OF A FAVORABLE ENVIRONMENTAL FINDING PRIOR TO THE START OF ANY LAND ACQUISITION OR CONSTRUCTION AND AN FAA FORM 7460-1 SUBMITTED PRIOR TO ANY CONSTRUCTION ON AIRPORT PROPERTY

☐ ALP APPROVED ACCORDING TO FAA AC 150/5300-13 CH 7 PLUS THE CONDITIONS/COMMENTS IN LETTER DATED:

DIRECTOR, AVIATION DIVISION — DATE 3/12/04

AIRPORT SPONSOR

CURRENT AND FUTURE DEVELOPMENT DEPICTED ON THIS ALP IS APPROVED AND SUPPORTED BY AIRPORT SPONSOR

Mayor

TITLE OF AIRPORT SPONSOR'S REPRESENTATIVE — DATE 3/9/04

Mayor

TITLE OF WAXAHACHIE'S REPRESENTATIVE — DATE 3/16/04

PREPARED BY:

BUCHER, WILLIS & RATLIFF CORPORATION
ONE GLEN LAKES
8140 WALNUT HILL LANE, SUITE 900
DALLAS, TEXAS 75231-4356

JOB NO. 2001-285.5

PLH DESIGNED BY	12/12/01 DATE
MFL DRAWN BY	11/19/03 DATE
MAW CHECKED BY	11/19/03 DATE

NORTH T-HANGAR AND EAST-SIDE COMMERCIAL DEVELOPMENT DRAWING

MID-WAY REGIONAL AIRPORT
MIDLOTHIAN AND WAXAHACHIE, TEXAS

Texas Department of Transportation Aviation Division